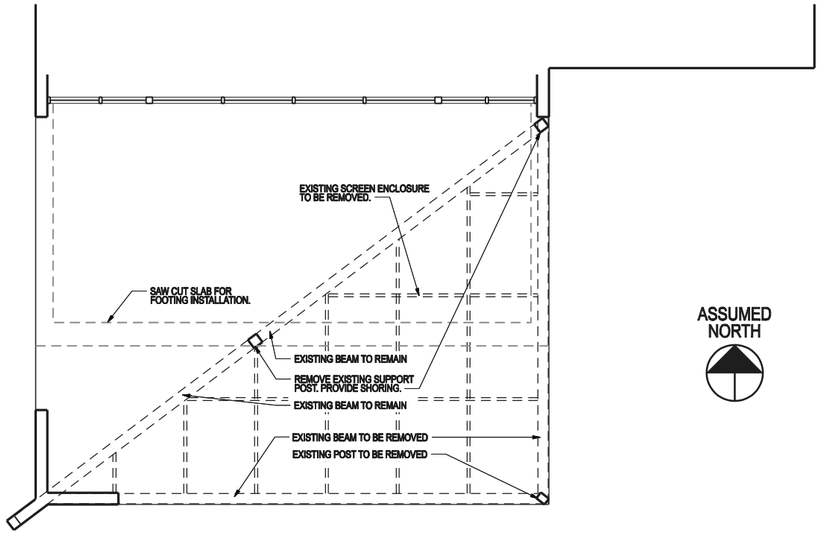

ASSUMED NORTH

SCALE: 1/4" = 1'-0"

EXISTING FLOOR PLAN 6

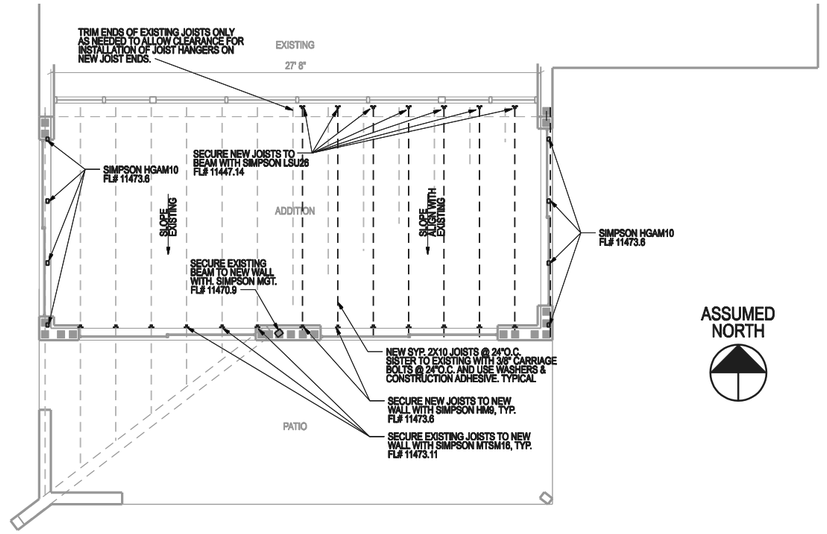

ASSUMED NORTH

SCALE: 1/4" = 1'-0"

PROPOSED ROOF FRAMING PLAN

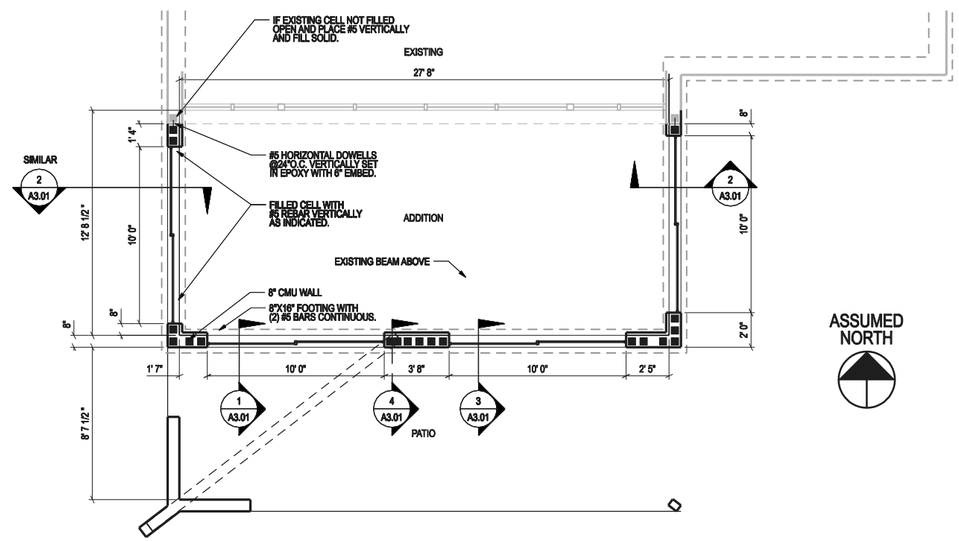

ASSUMED NORTH

SCALE: 1/4" = 1'-0"

PROPOSED FLOOR PLAN 6

DESIGN DATA:

LEVEL II ALTERATION

TYPE V B CONSTRUCTION

USE GROUP = R3

NO CHANGE IN SQUARE FOOTAGE

BASE WIND SPEED = 130
BUILDING CATEGORY = II
WIND IMPORTANCE FACTOR = 1.0
WIND EXPOSURE = C
INTERNAL PRESSURE COEFFICIENT - +/- 0.18
COMPONENT AND CLADDING:
EFFECTIVE WIND AREA = 10
ZONE WIND LOADS:
1 = 15.0 -30.5
2 = 15.0 -43.1
3 = 15.0 -66.0
4 = 27.5 -30.5
5 = 27.5 -30.5
OH2 = -98.6
OH3 = -77.9

WINDOWS AND SLIDING DOORS SHALL PROVIDE IMPACT PROTECTION AND MEET THE ABOVE PRESCRIBED WIND LOADS. CONTRACTOR TO PROVIDE FLORIDA PRODUCT APPROVAL NUMBERS.

PROJECT DATA

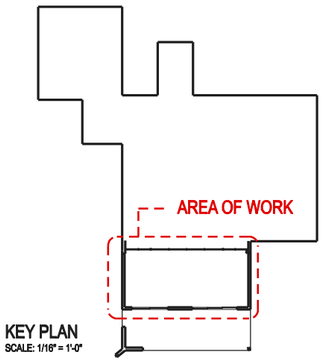

KEY PLAN
SCALE: 1/16" = 1'-0"

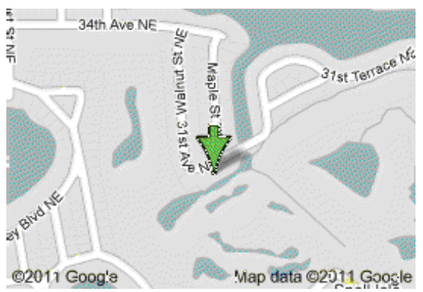

MAP

LOCATION

METRO ARCHITECTS
218 N JEFFERSON AVE
CLEARWATER, FLORIDA
LIC.NO. AA-3475
www.MetroArchitects.net

CONSULTANTS:

RUBIN RESIDENCE

746 31ST AVE NE
ST PETERSBURG, FLORIDA

PERMIT SET

ISSUE DATE:	04/22/2011	
REVISIONS		
MARK	DATE	DESCRIPTION
1		
2		
3		

CHRISTOPHER PHILLIP MILLER, ARCHITECT
LICENSE NUMBER AR 91401
218 N JEFFERSON AVE, CLEARWATER, FL

DATE STAMP:

ISSUE:
PROJECT NO:
CAD DWG FILE:
DRAWN BY:
CHECKED BY:

PLANS

A1.01

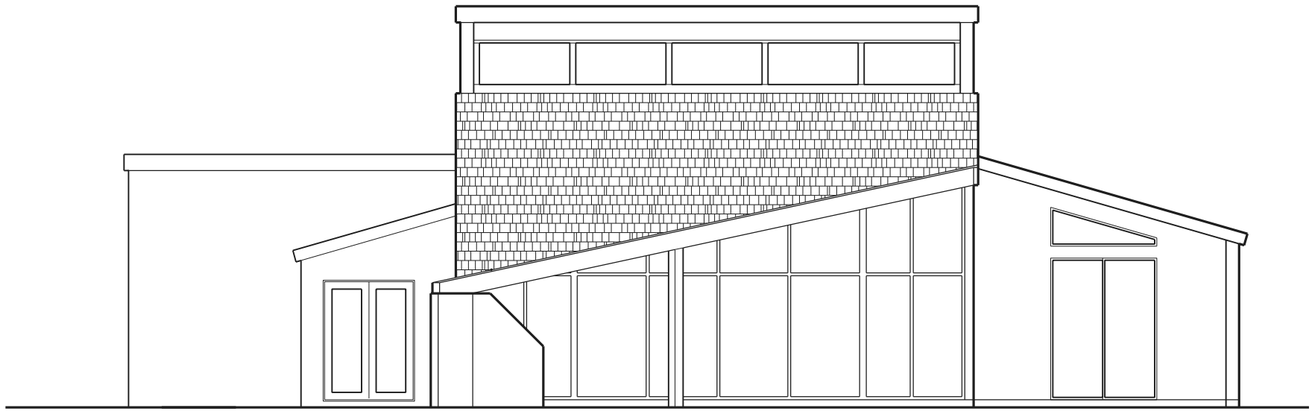

SOUTH ELEVATION

SCALE: 1/4" = 1'-0"

EXISTING REAR ELEVATION 1

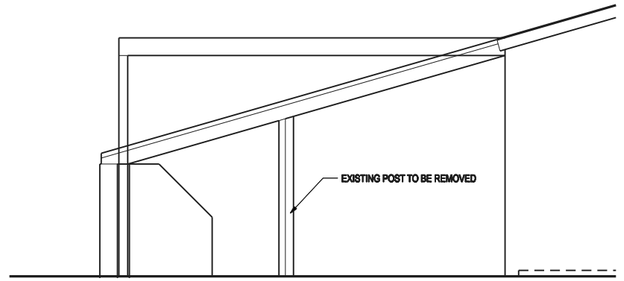

EAST ELEVATION

SCALE: 1/4" = 1'-0"

EXISTING EAST SIDE ELEVATION 2

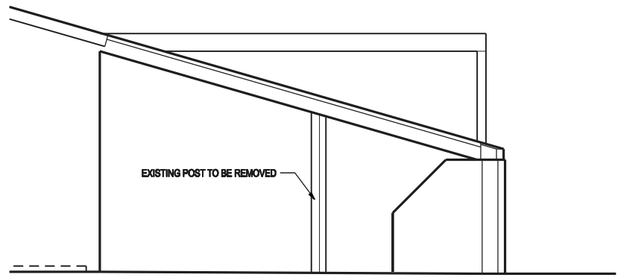

WEST ELEVATION

SCALE: 1/4" = 1'-0"

EXISTING WEST SIDE ELEVATIONS 3

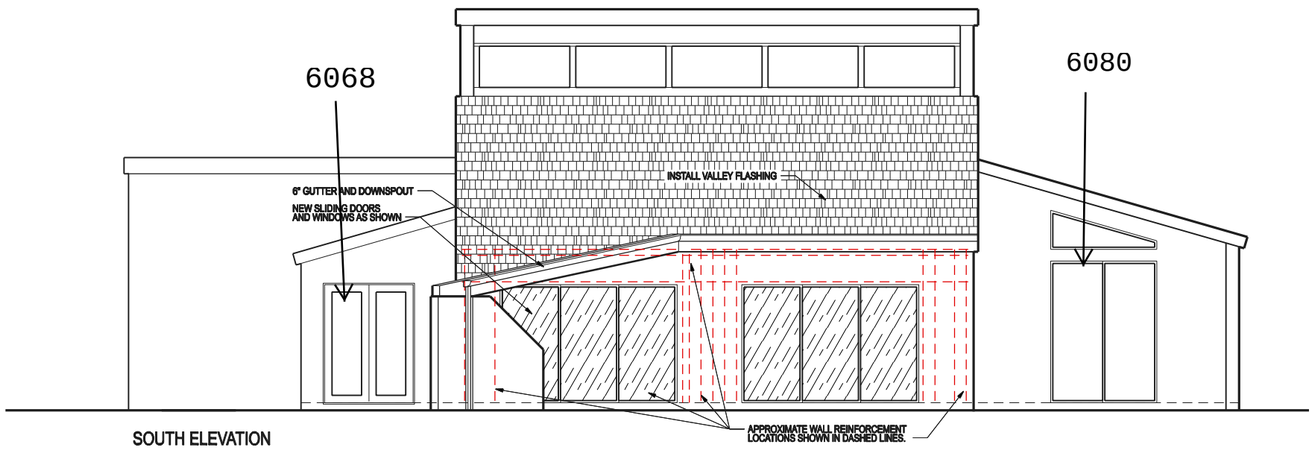

SOUTH ELEVATION

SCALE: 1/4" = 1'-0"

PROPOSED REAR ELEVATION 4

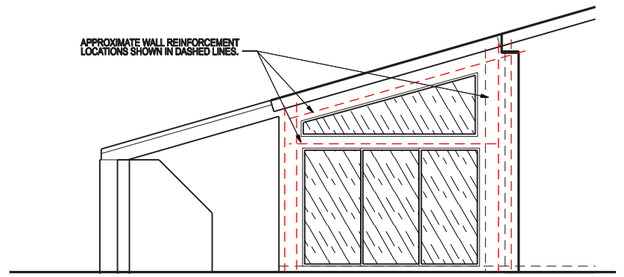

SCALE: 1/4" = 1'-0" EAST ELEVATION

PROPOSED EAST SIDE ELEVATION 5

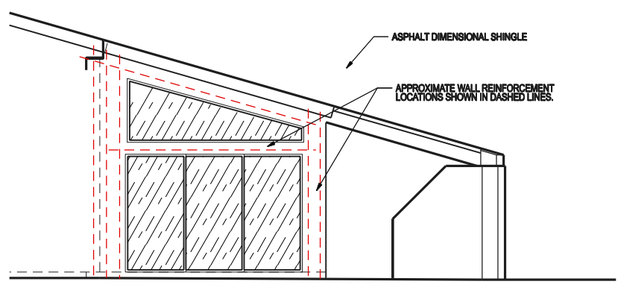

WEST ELEVATION

SCALE: 1/4" = 1'-0"

PROPOSED WEST SIDE ELEVATION 6

METRO ARCHITECTS
218 N JEFFERSON AVE
CLEARWATER, FLORIDA
LIC.NO. AA-3475
www.MetroArchitects.net

CONSULTANTS:

RUBIN RESIDENCE

746 31ST AVE NE
ST PETERSBURG, FLORIDA

PERMIT SET

ISSUE DATE: 04/22/2011

REVISIONS

MARK	DATE	DESCRIPTION
1		
2		
3		

CHRISTOPHER PHILLIP MILLER, ARCHITECT
LICENSE NUMBER AR 91401
218 N JEFFERSON AVE, CLEARWATER, FL

DATE STAMP:

ISSUE:
PROJECT NO:
CAD DWG FILE:
DRAWN BY:
CHECKED BY:

ELEVATIONS

A2.01

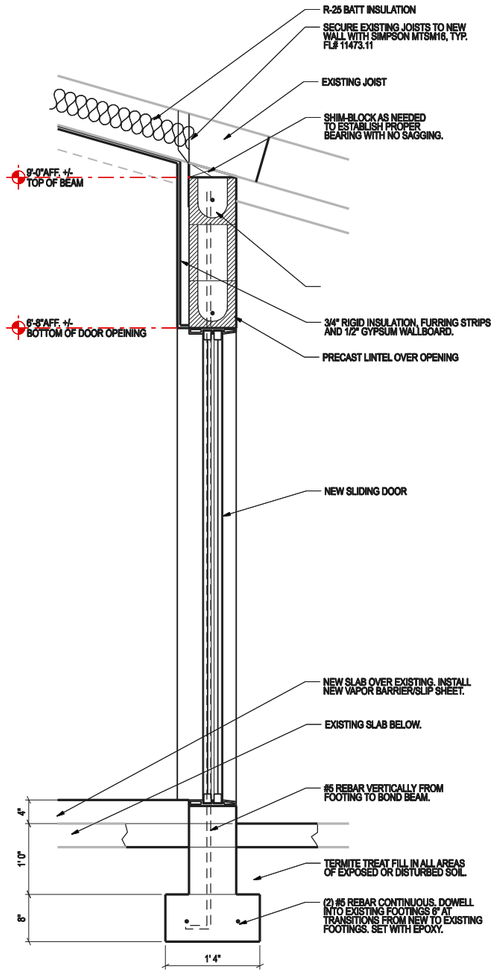

SCALE: 1" = 1'-0"

WALL SECTION - FACING SOUTH 1

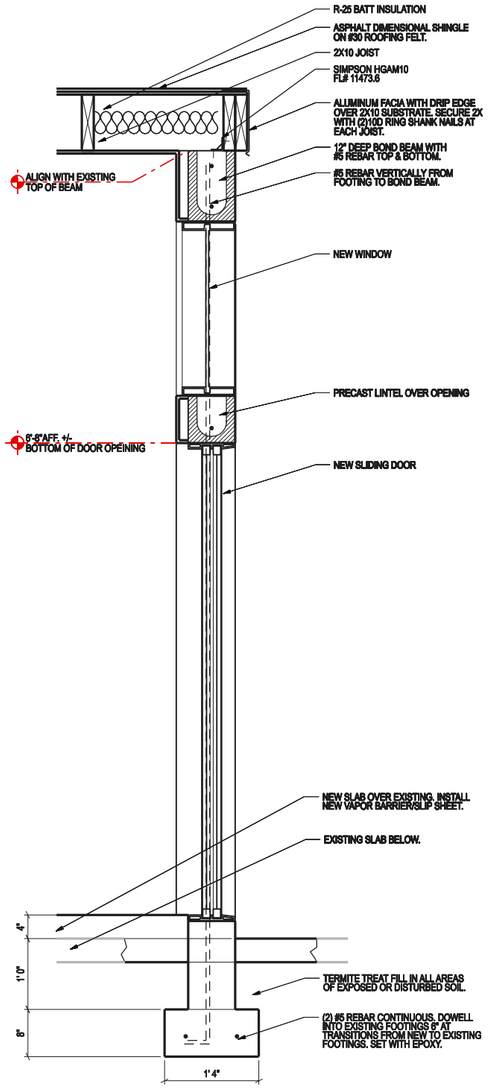

SCALE: 1" = 1'-0"

WALL SECTION - EAST & WEST 2

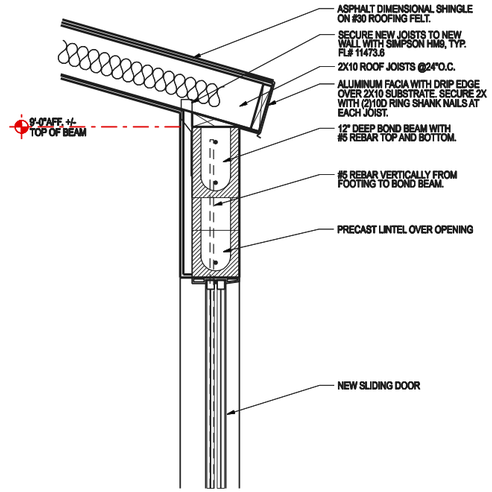

SCALE: 1" = 1'-0"

JOIST BEARING DETAIL 3

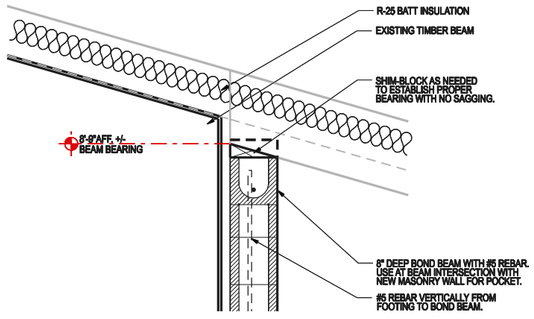

SCALE: 1" = 1'-0"

BEAM BEARING DETAIL 4

METRO ARCHITECTS
218 N JEFFERSON AVE
CLEARWATER, FLORIDA
LIC.NO. AA-3475
www.MetroArchitects.net

CONSULTANTS:

RUBIN RESIDENCE

746 31ST AVE NE
ST PETERSBURG, FLORIDA

PERMIT SET

ISSUE DATE:	04/22/2011

REVISIONS

MARK	DATE	DESCRIPTION
1		
2		
3		

CHRISTOPHER PHILLIP MILLER, ARCHITECT
LICENSE NUMBER AR 91601
218 N JEFFERSON AVE. CLEARWATER, FL

DATE STAMP:

ISSUE:
PROJECT NO:
CAD DWG FILE:
DRAWN BY:
CHECKED BY:

DETAILS

A3.01